



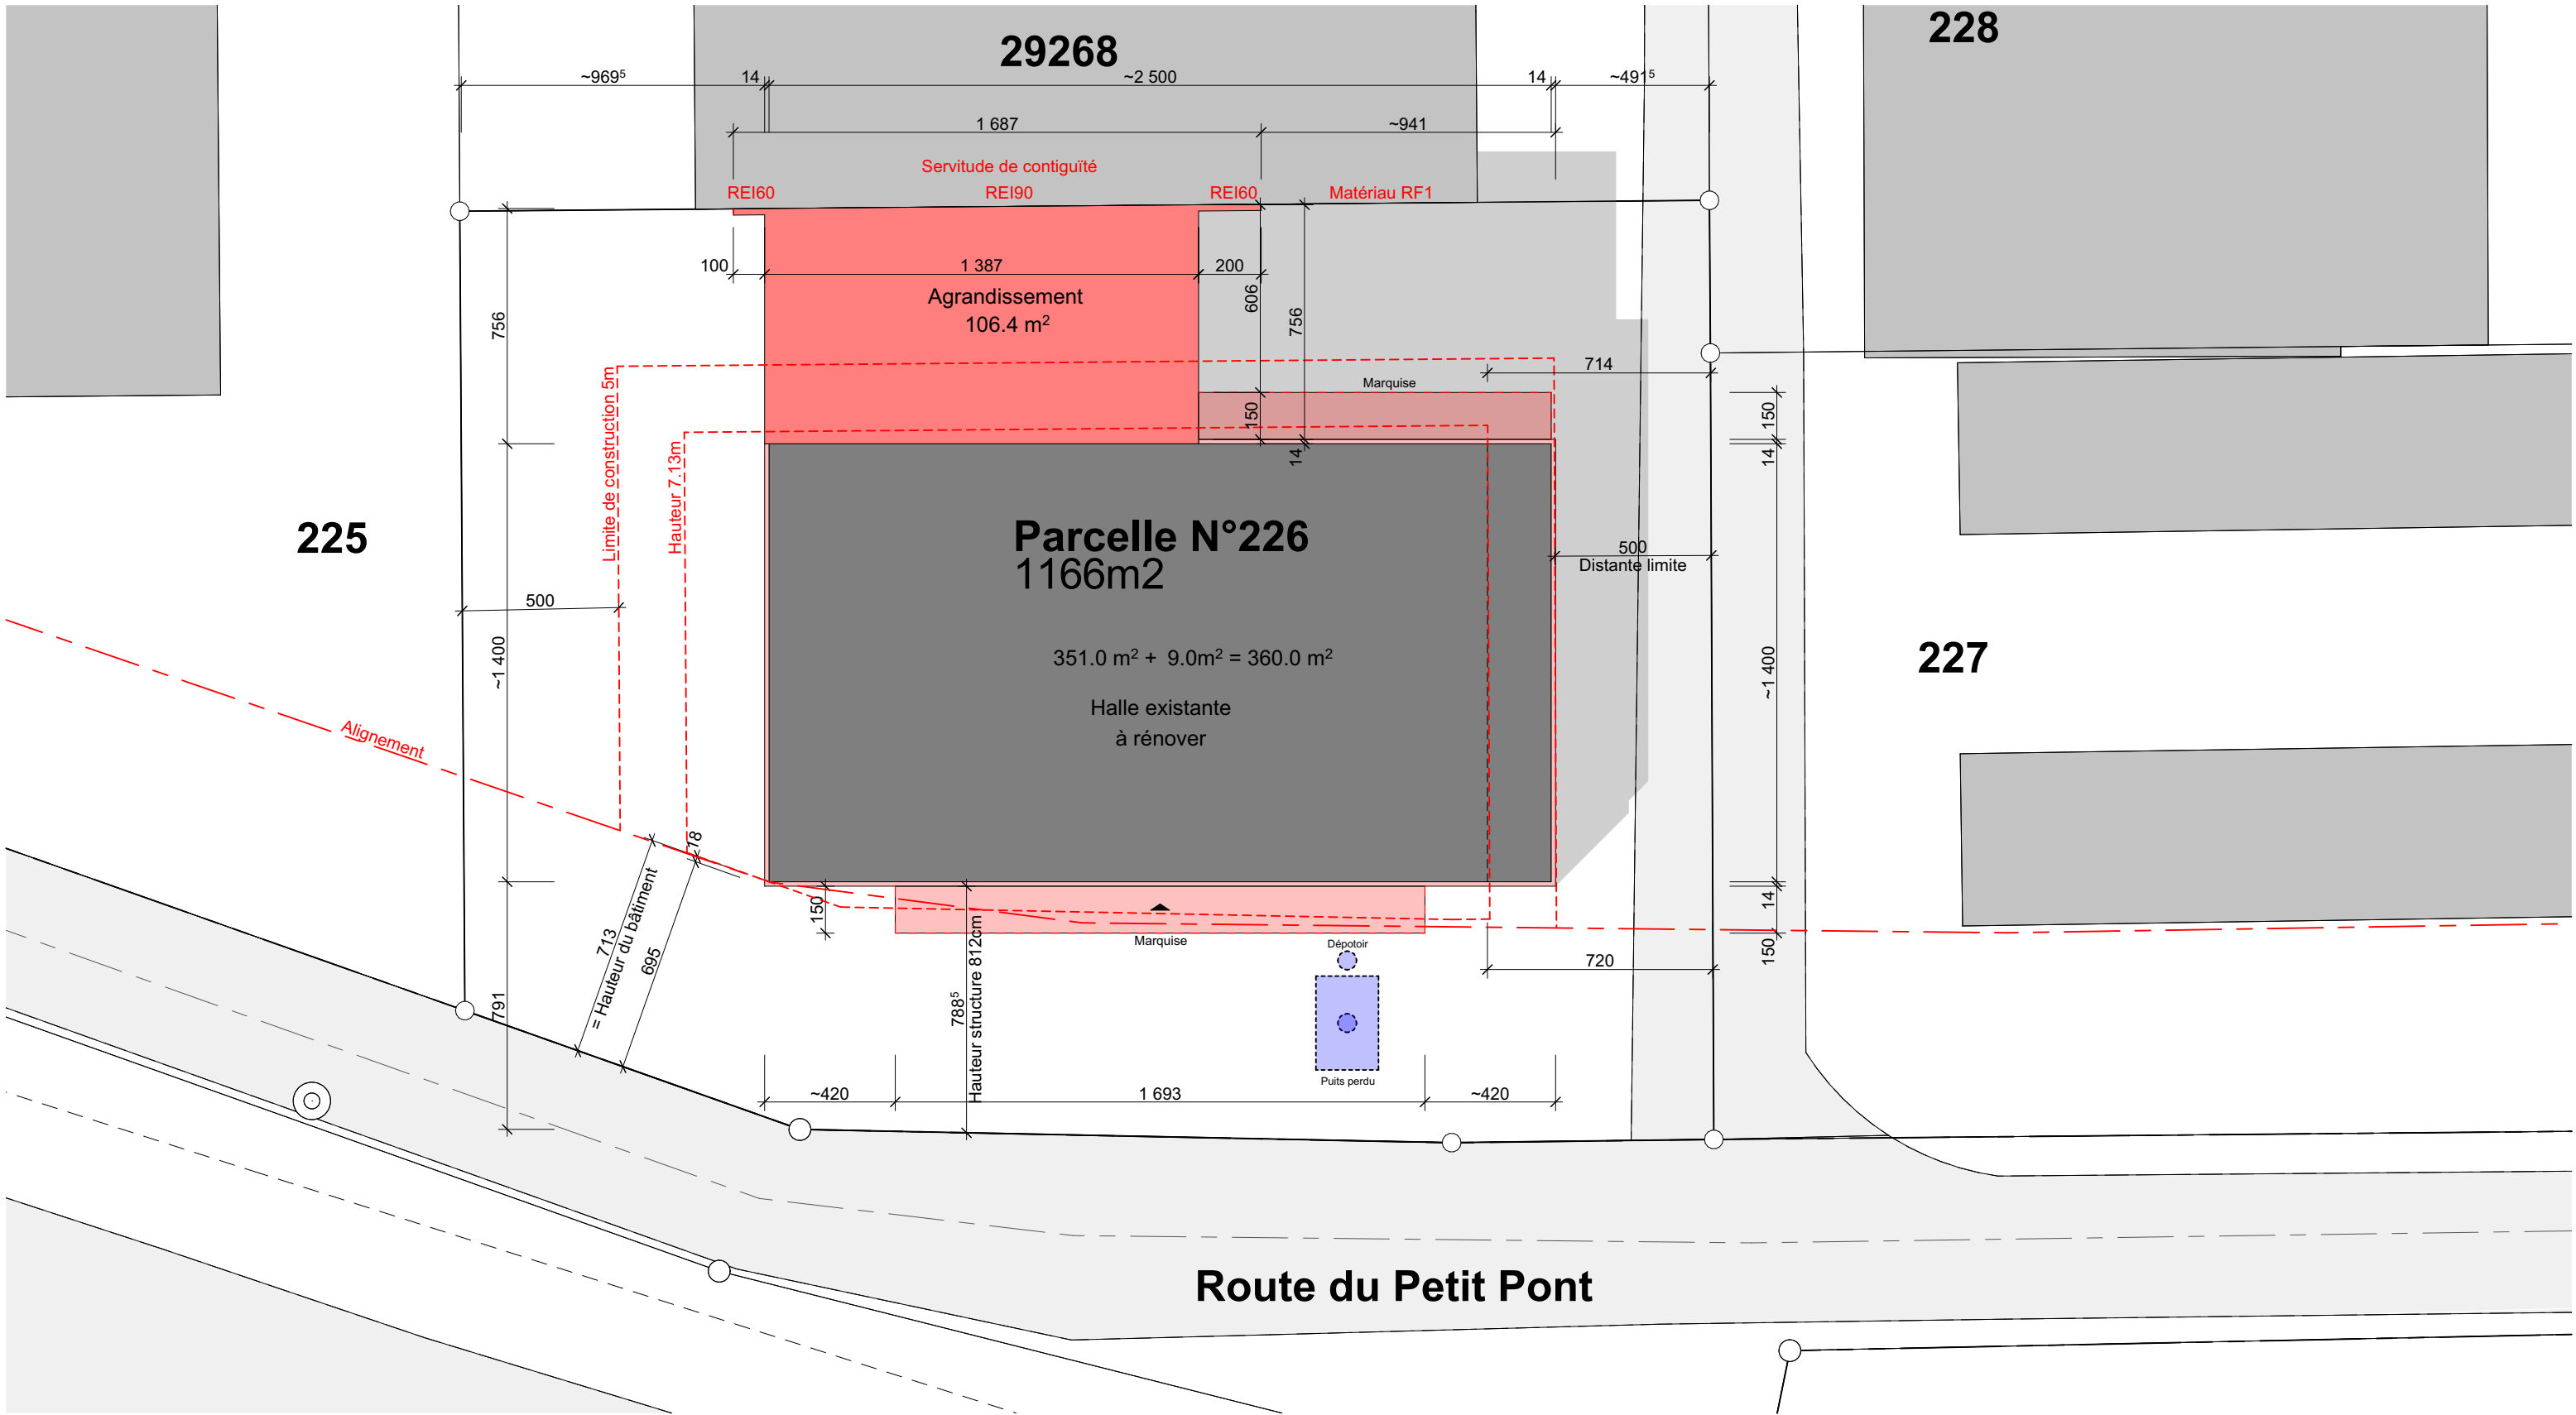


EXECUTION

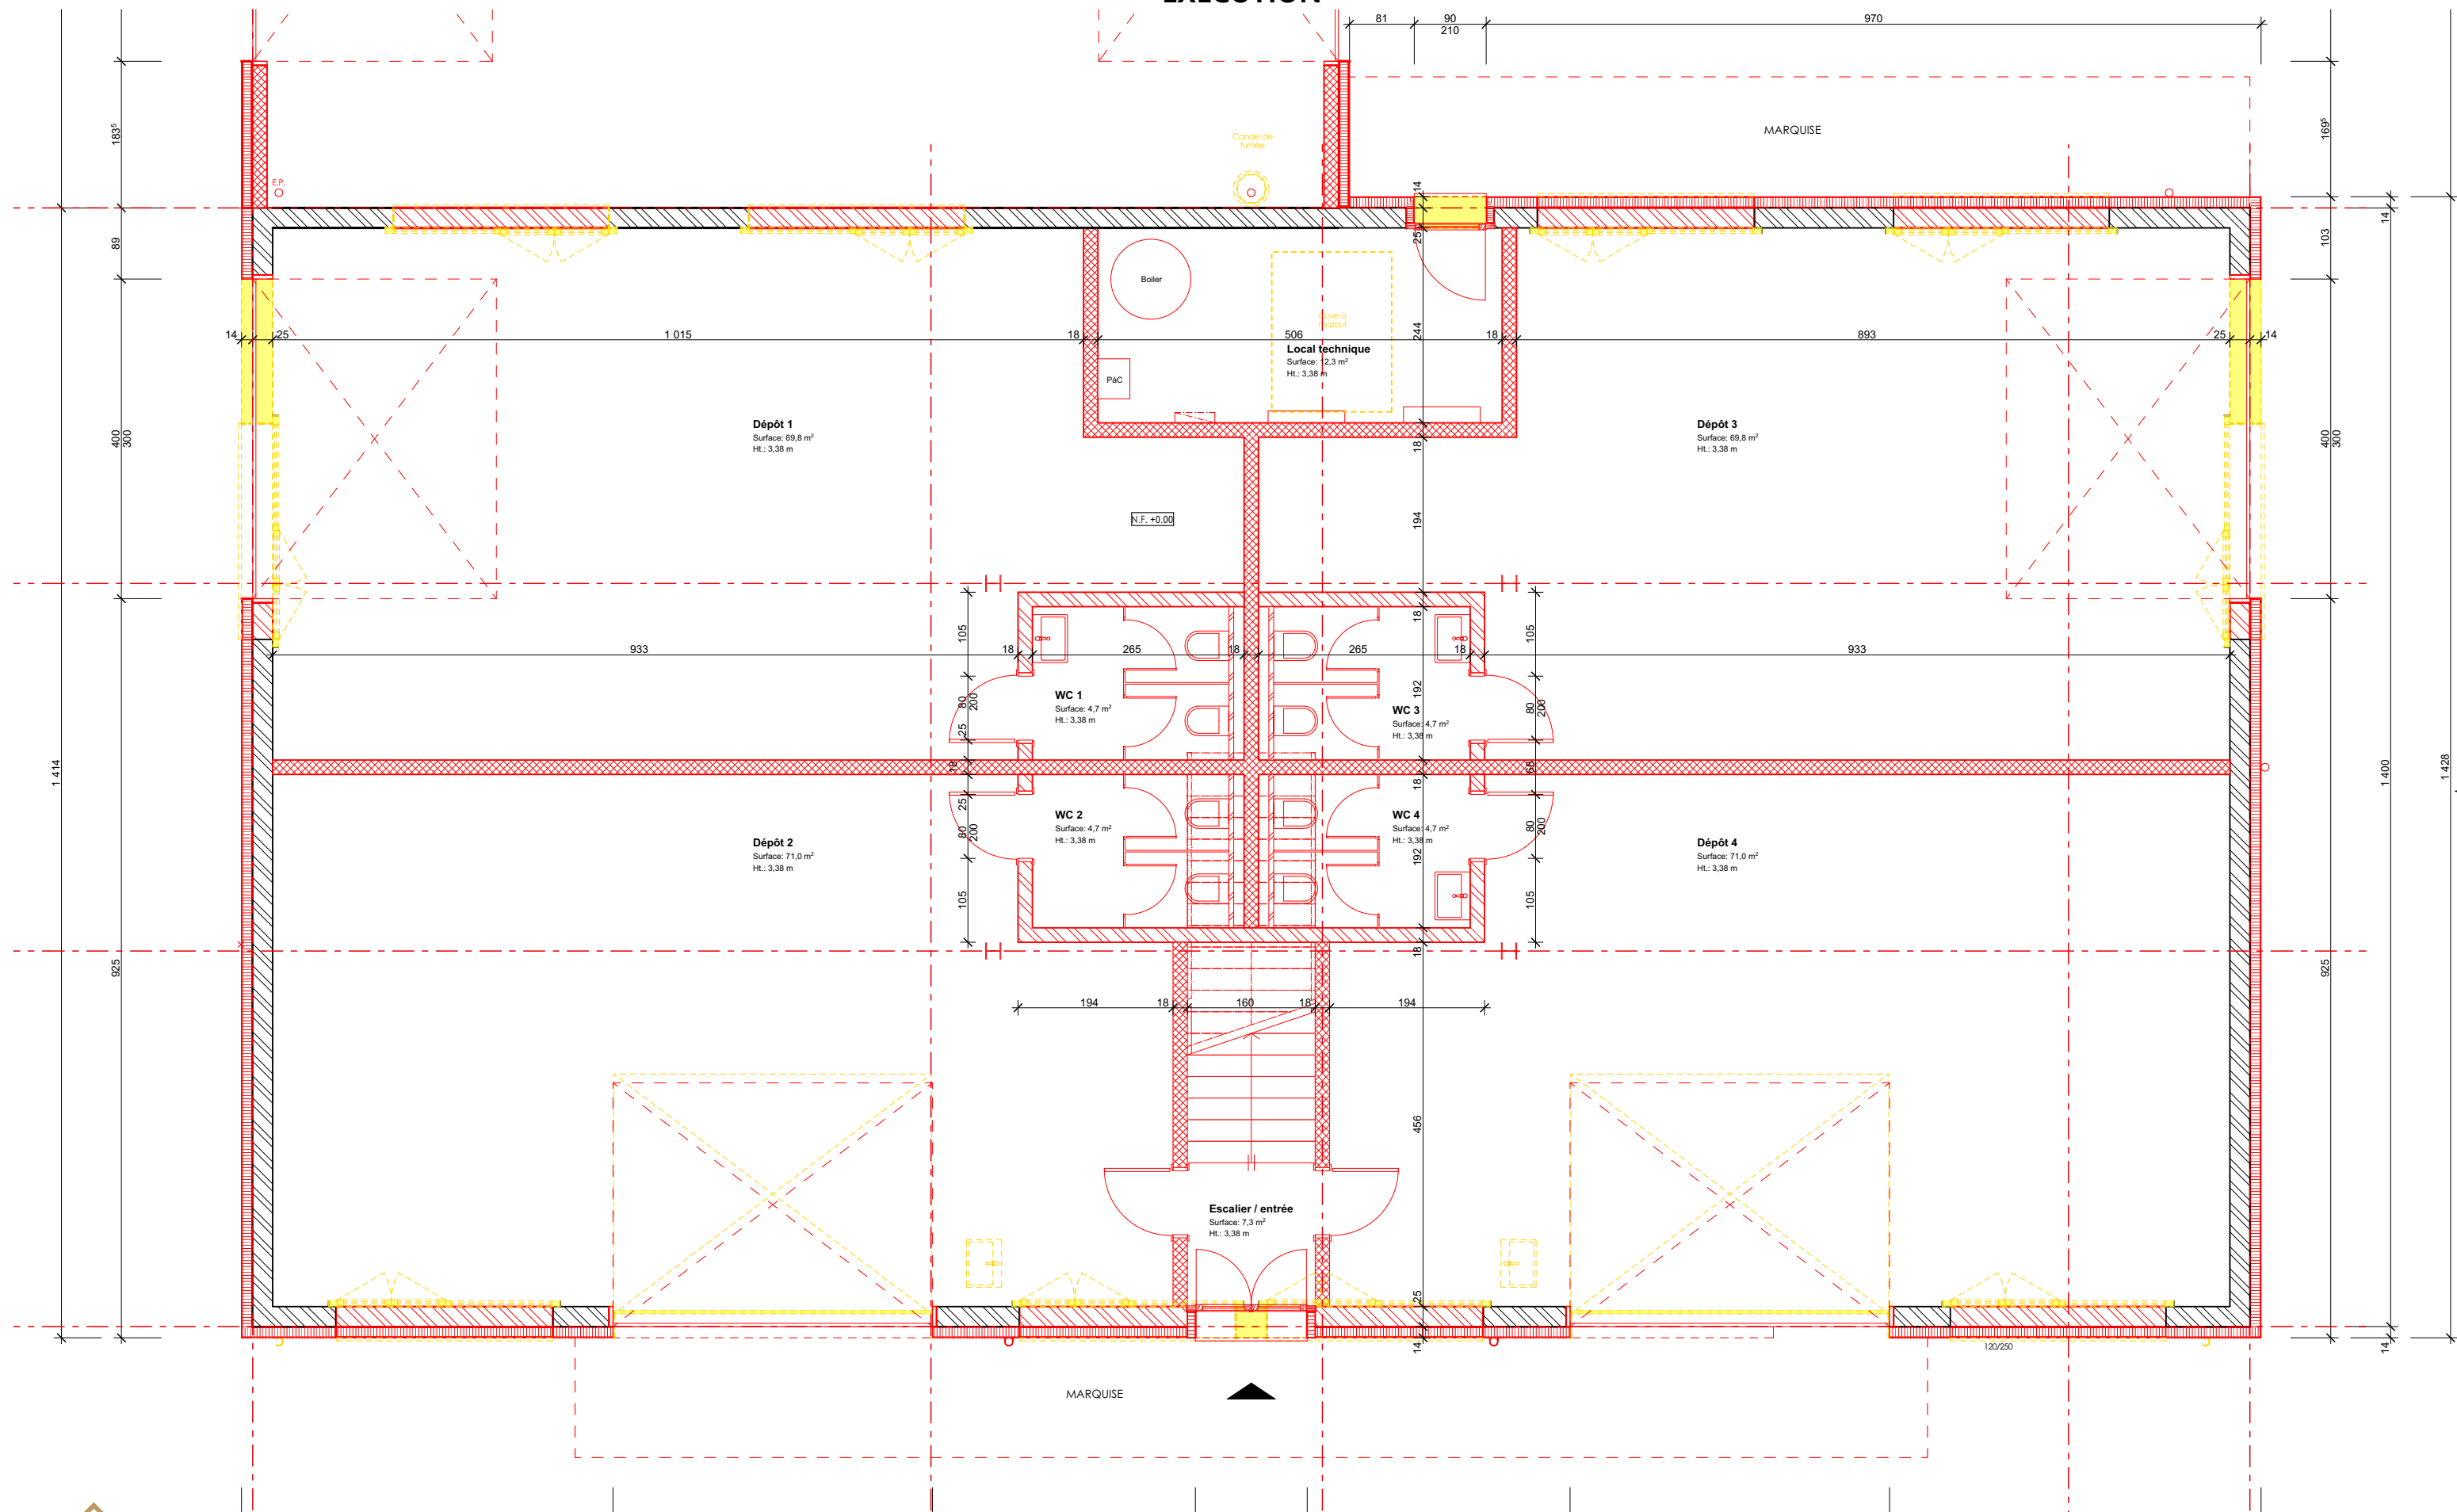

ETAGE


1:75

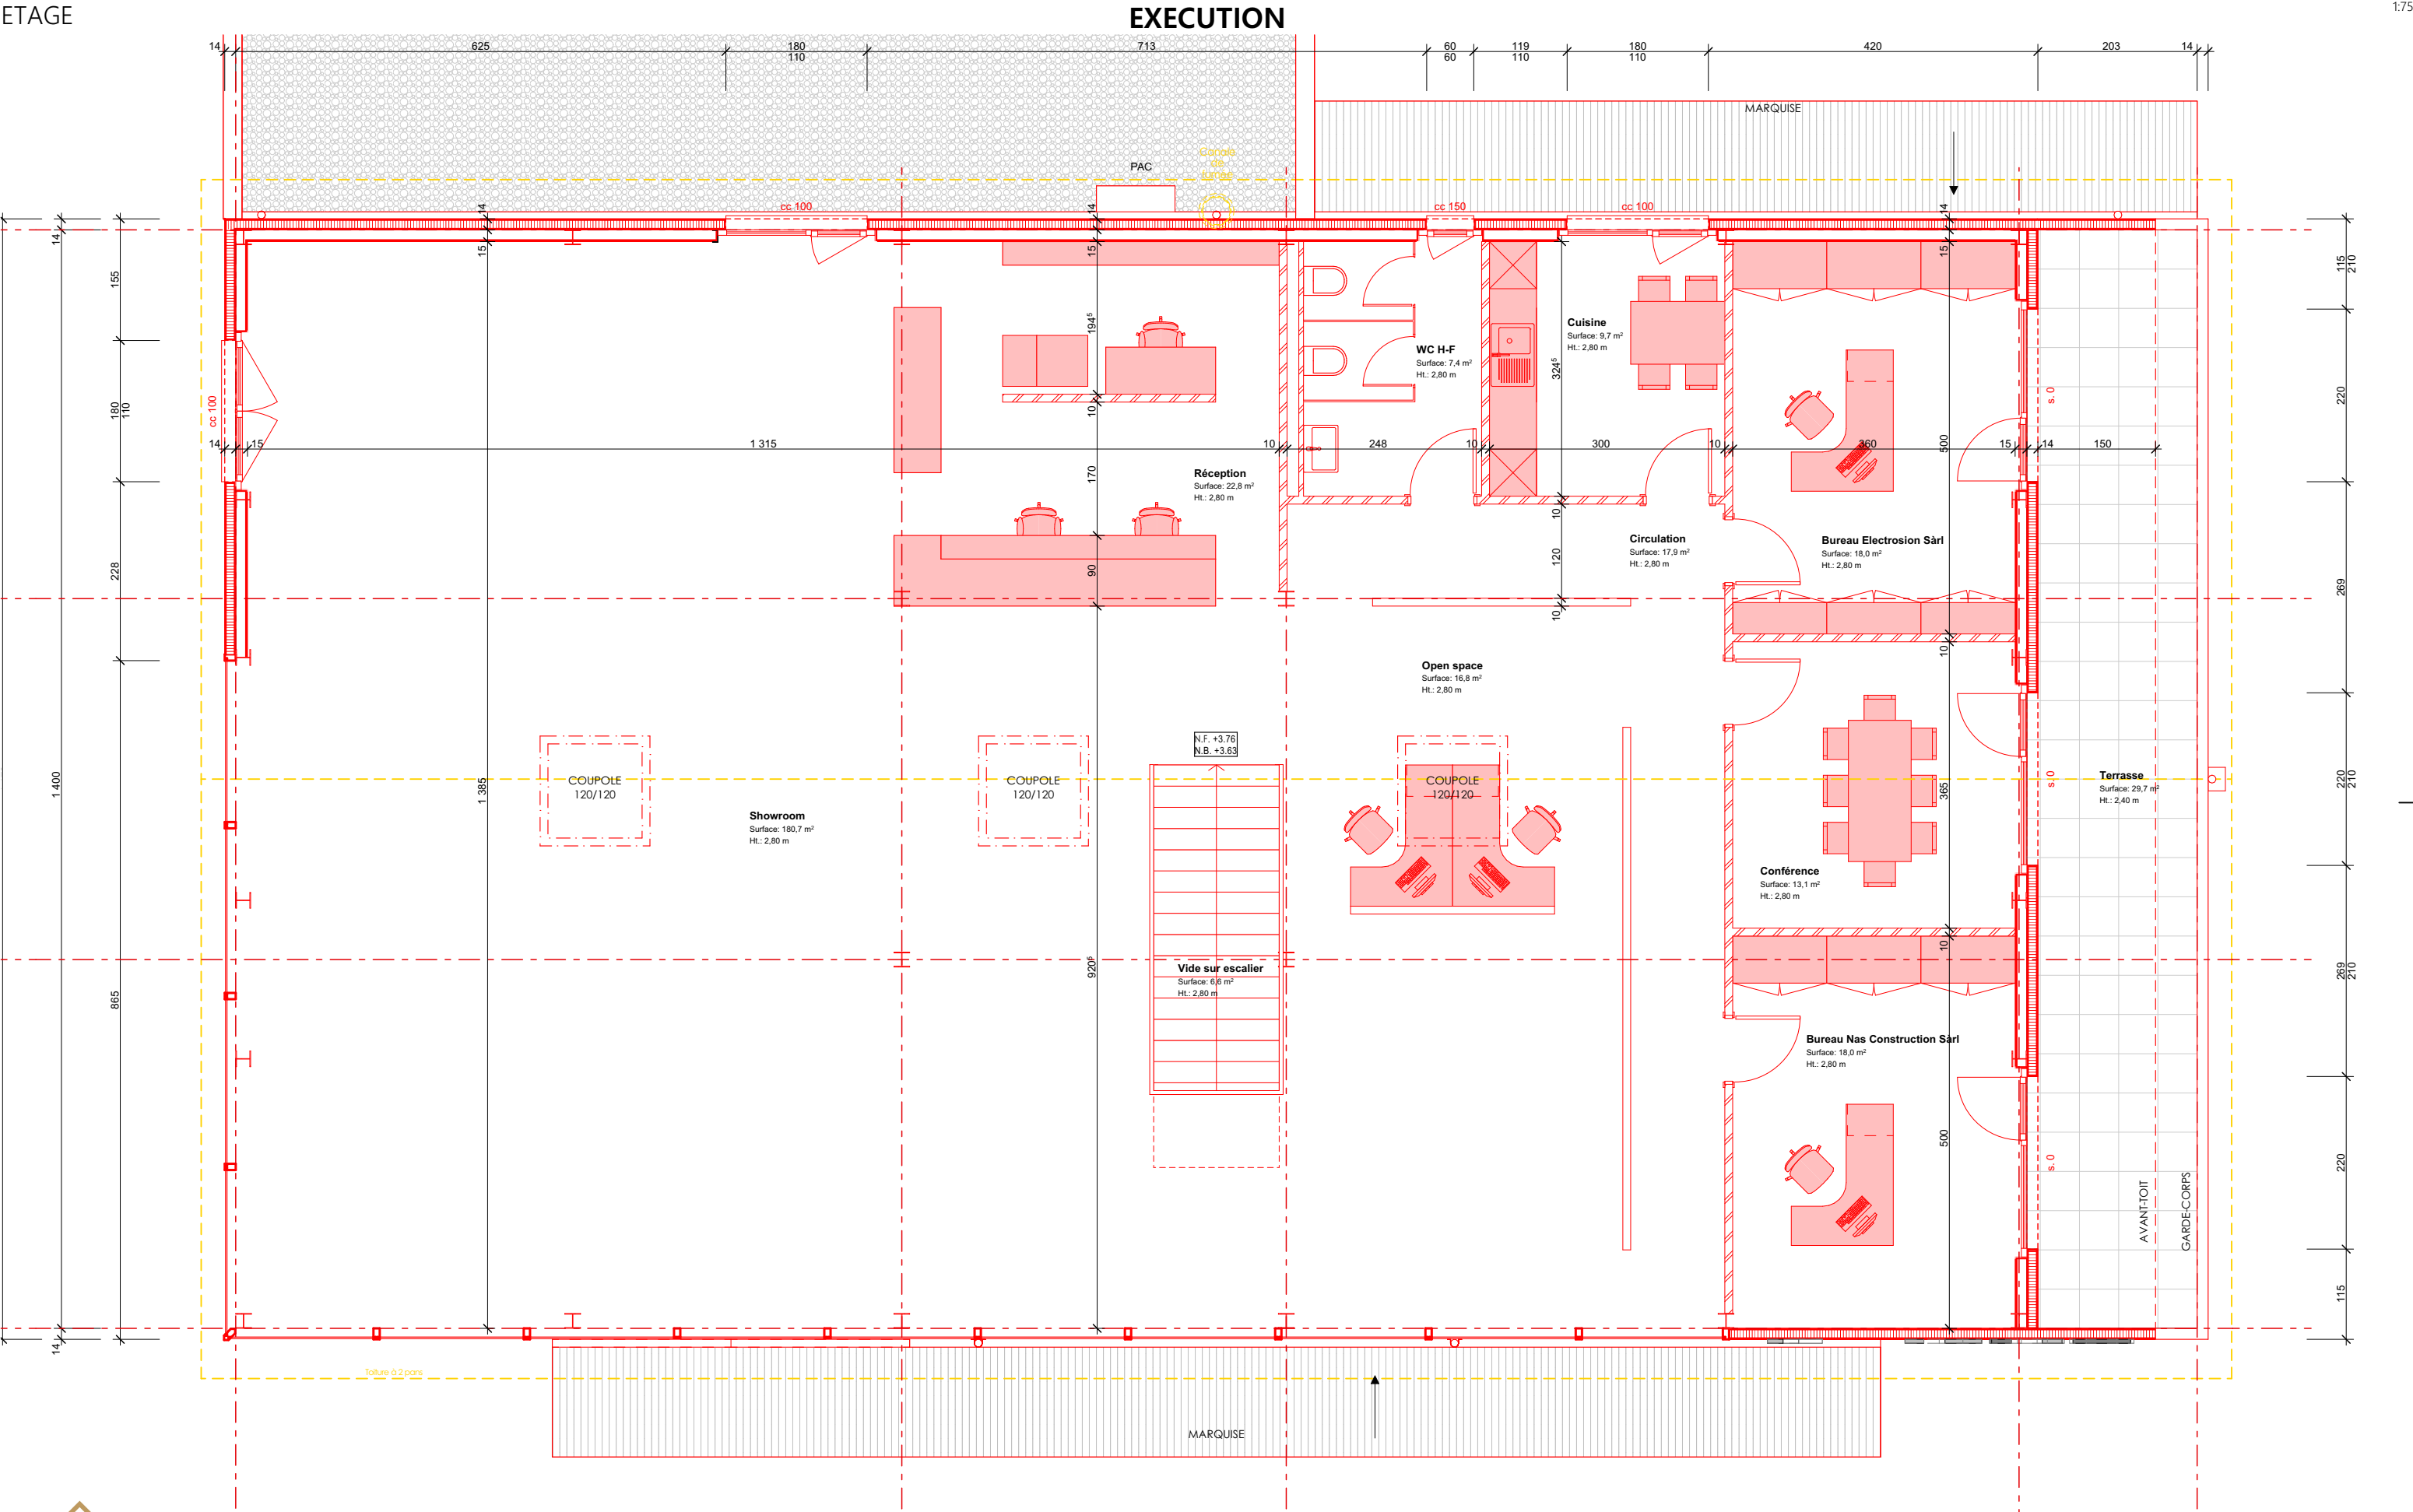

COUPE A

EXECUTION


1:50

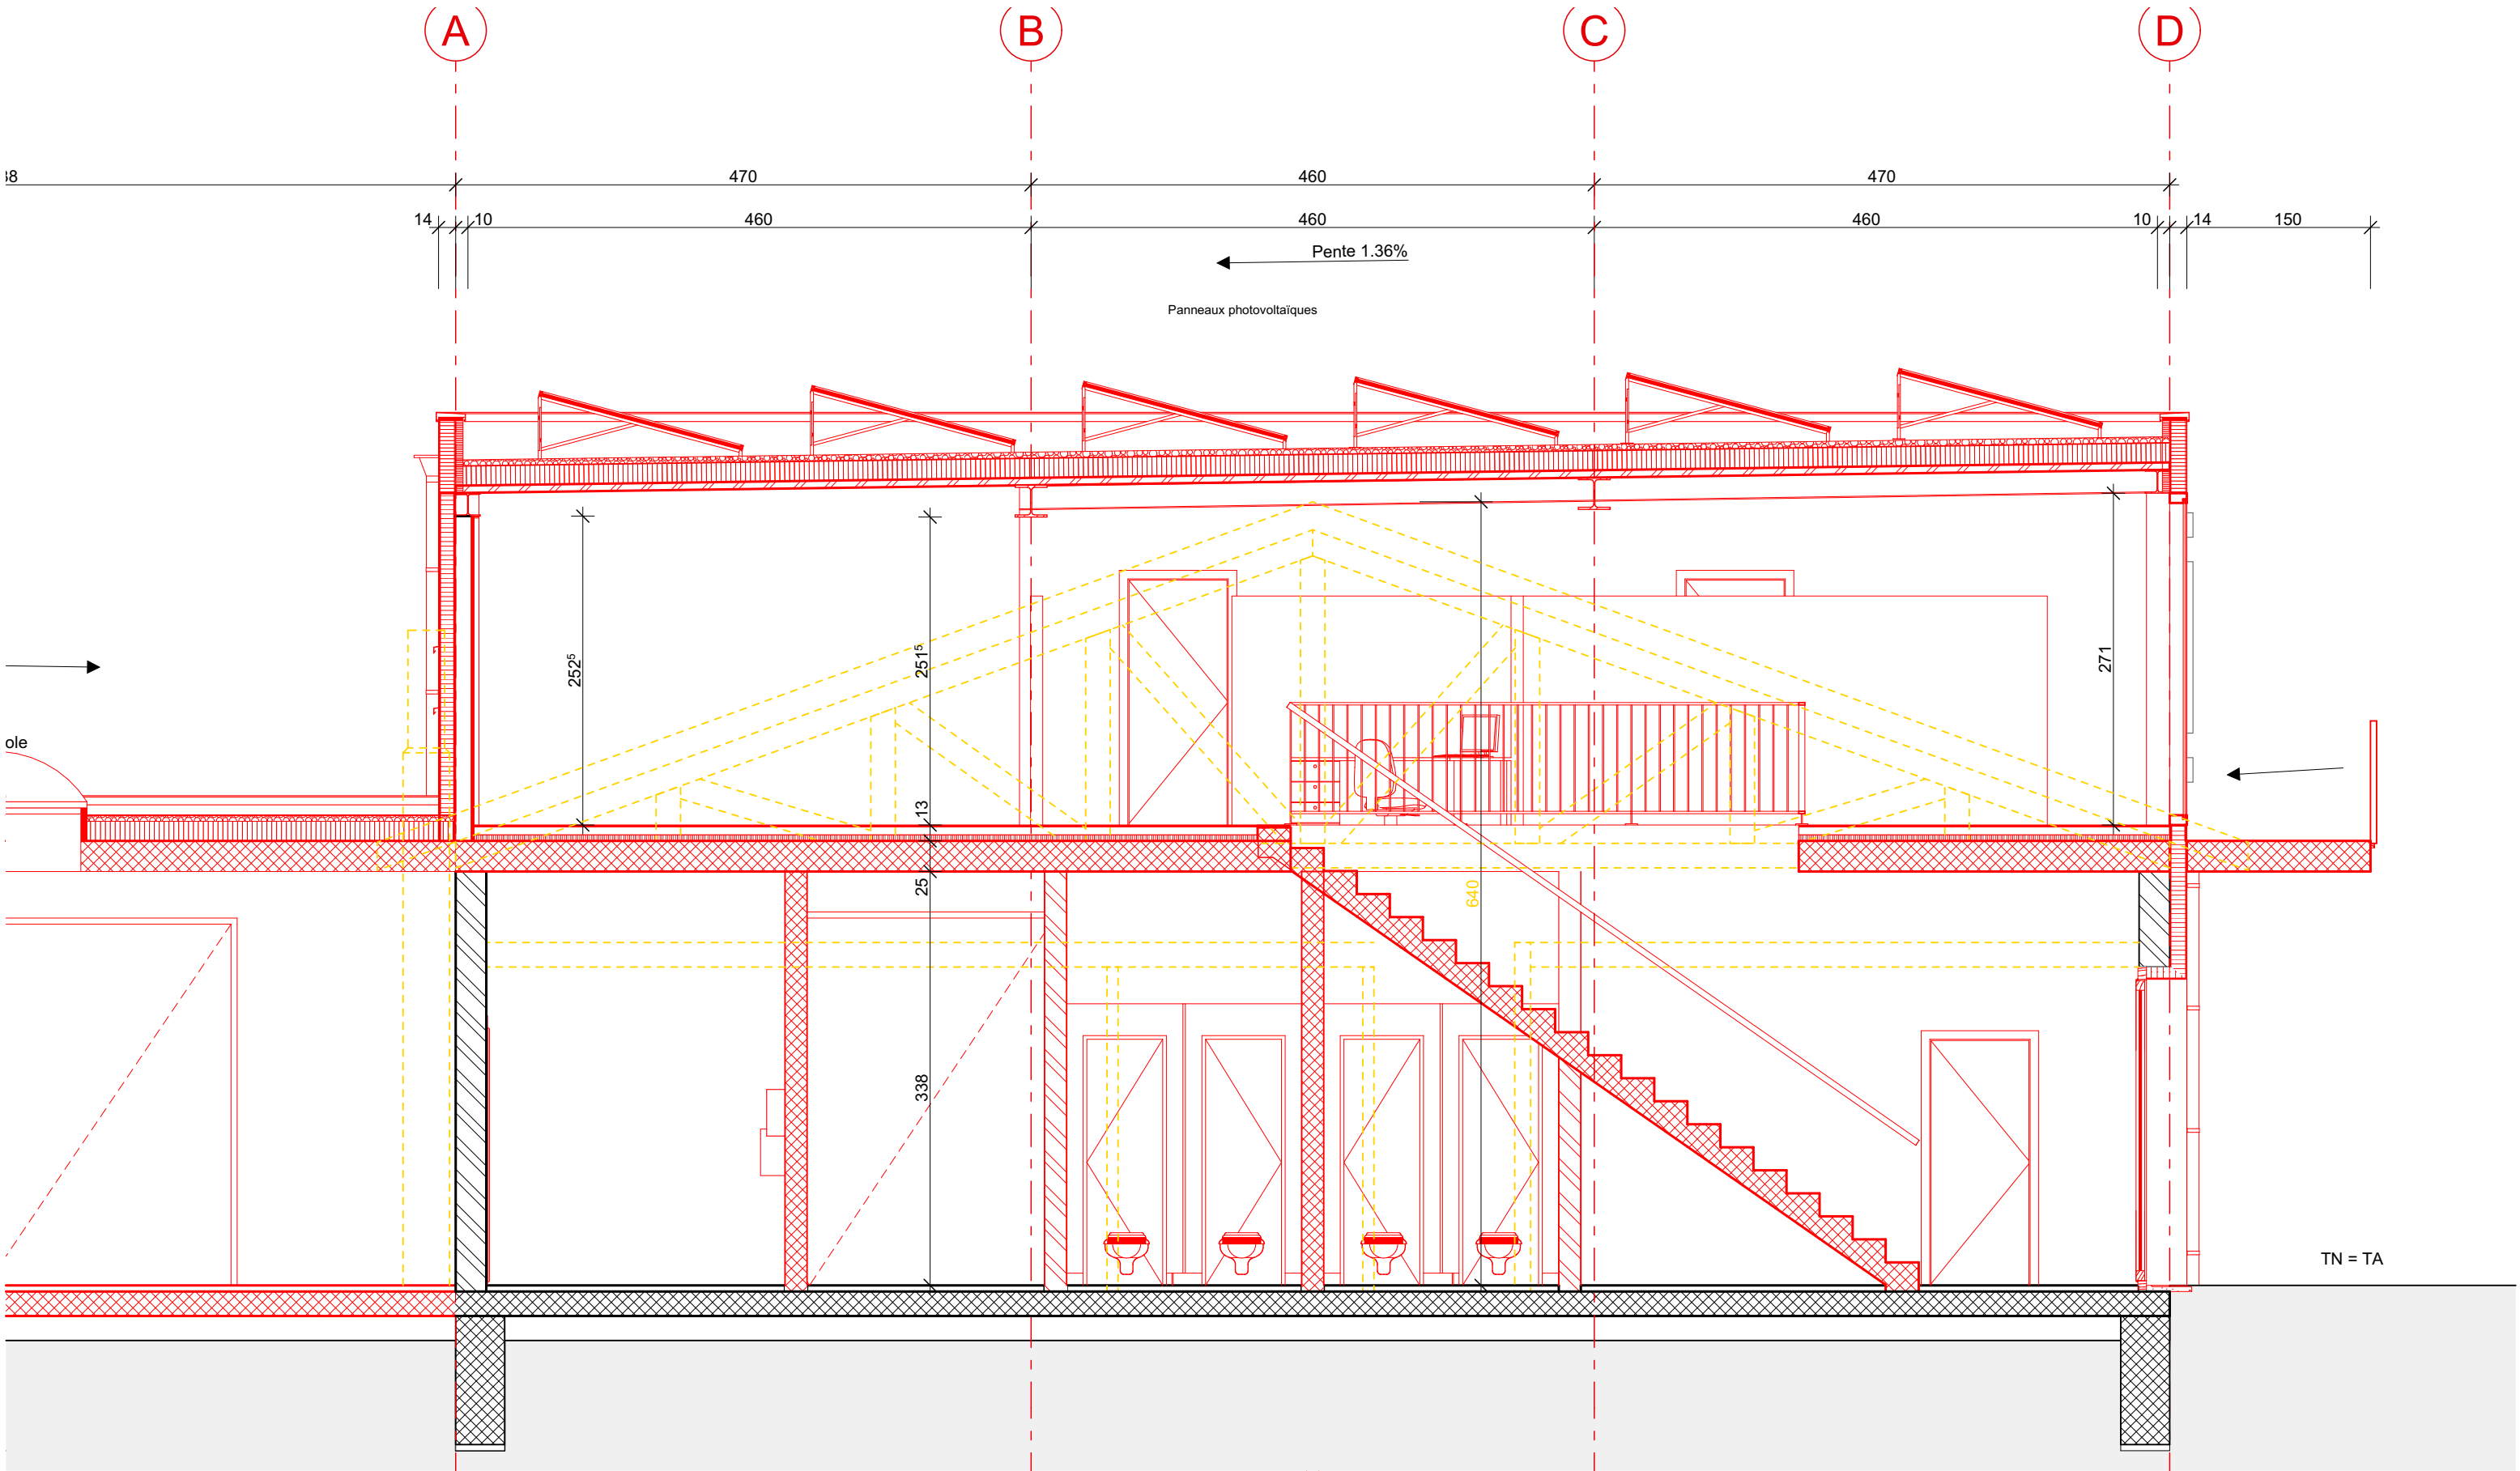



COUPE B

EXECUTION

1:75

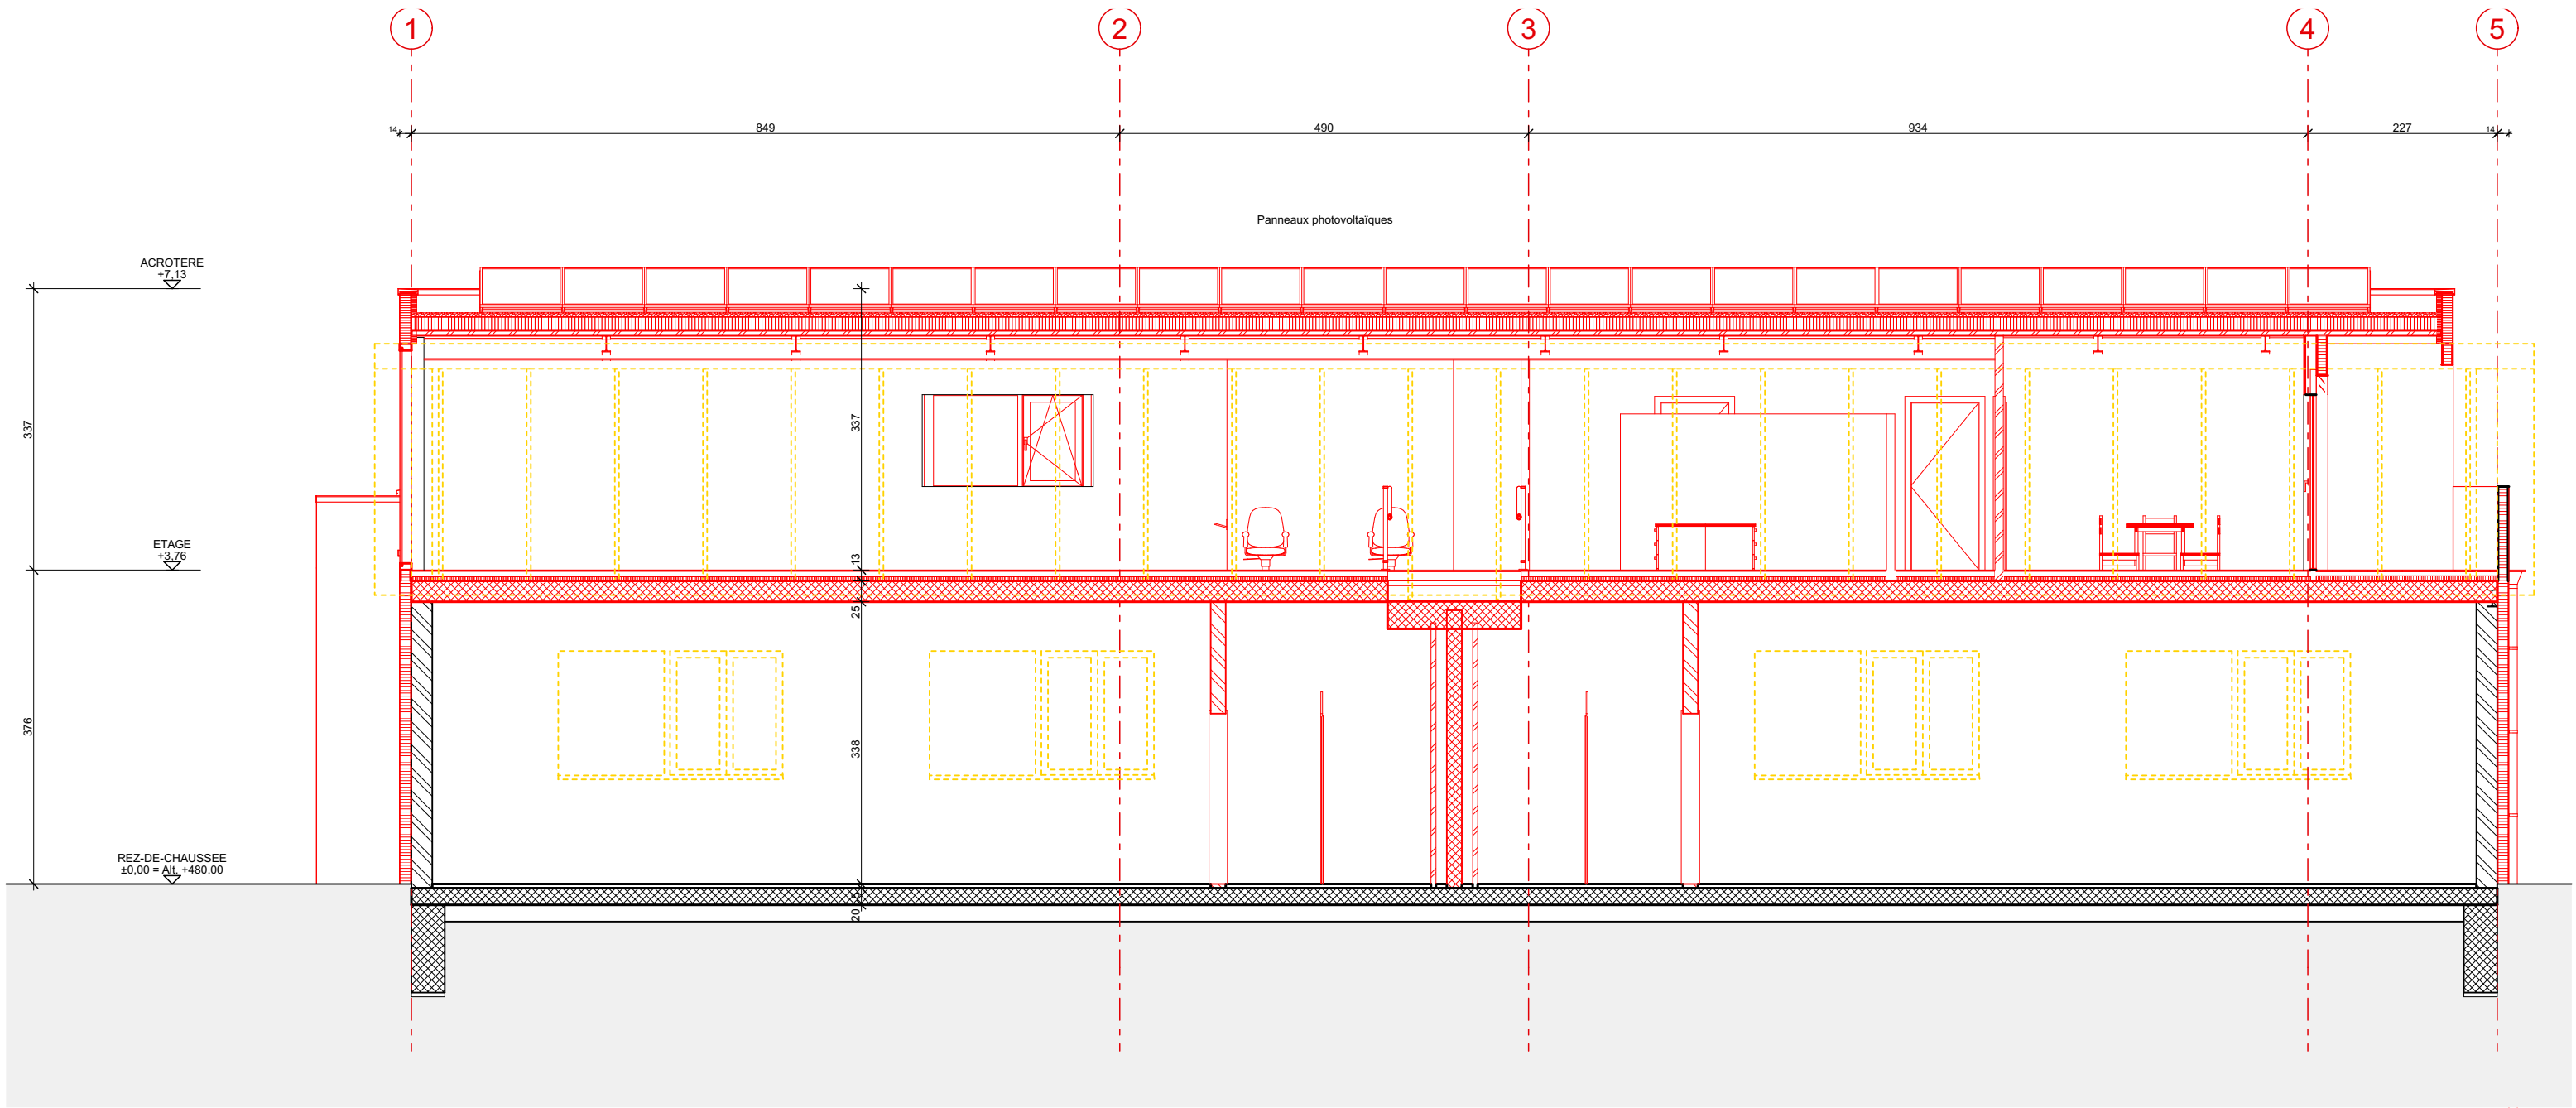

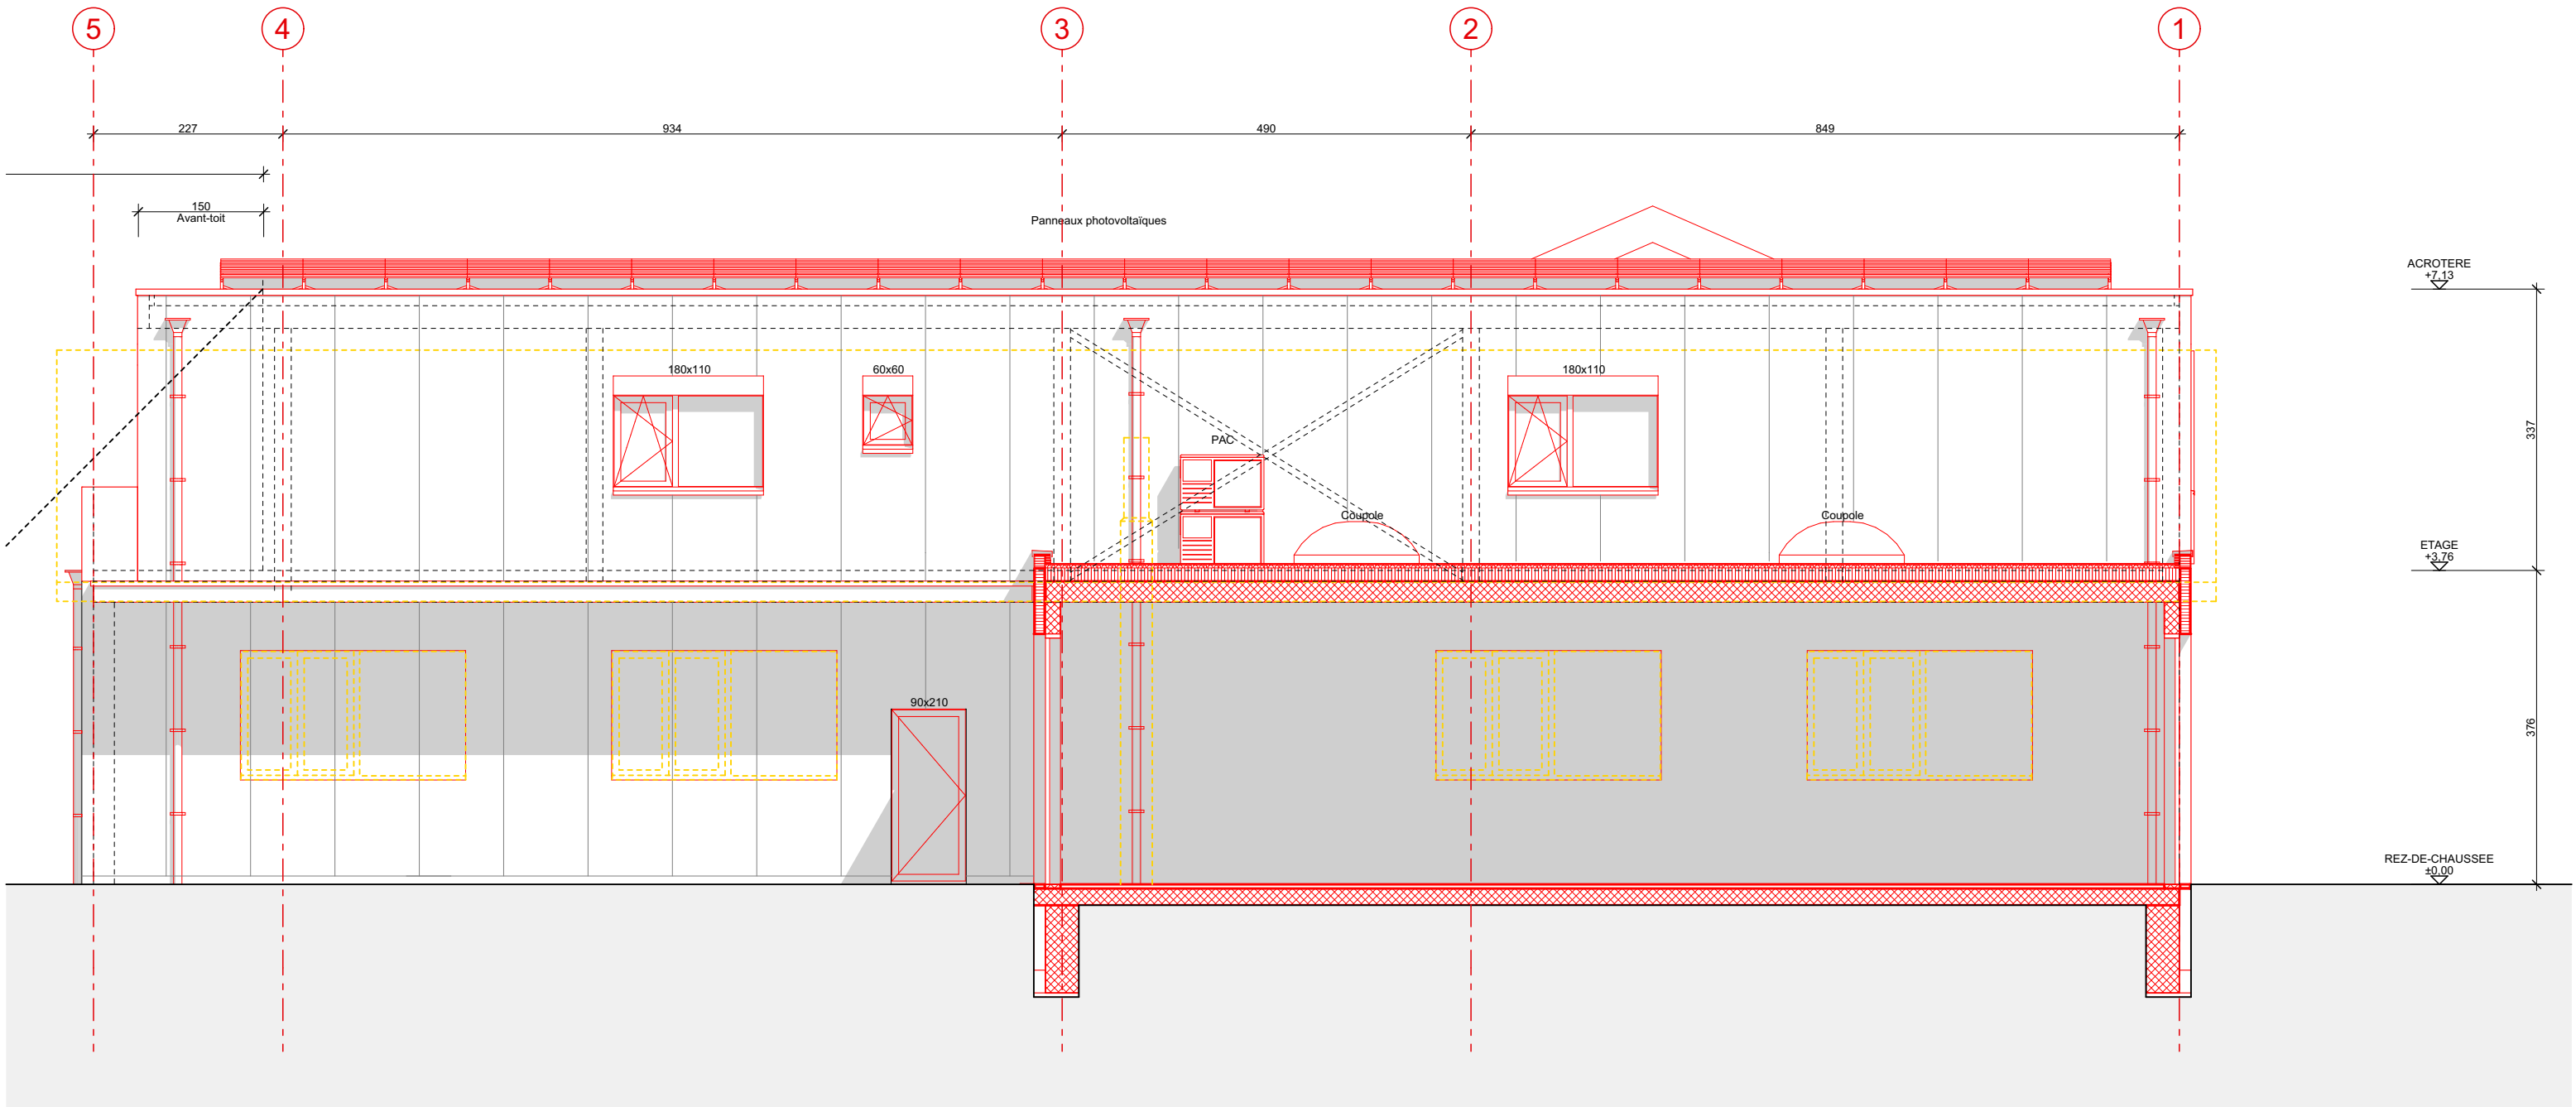


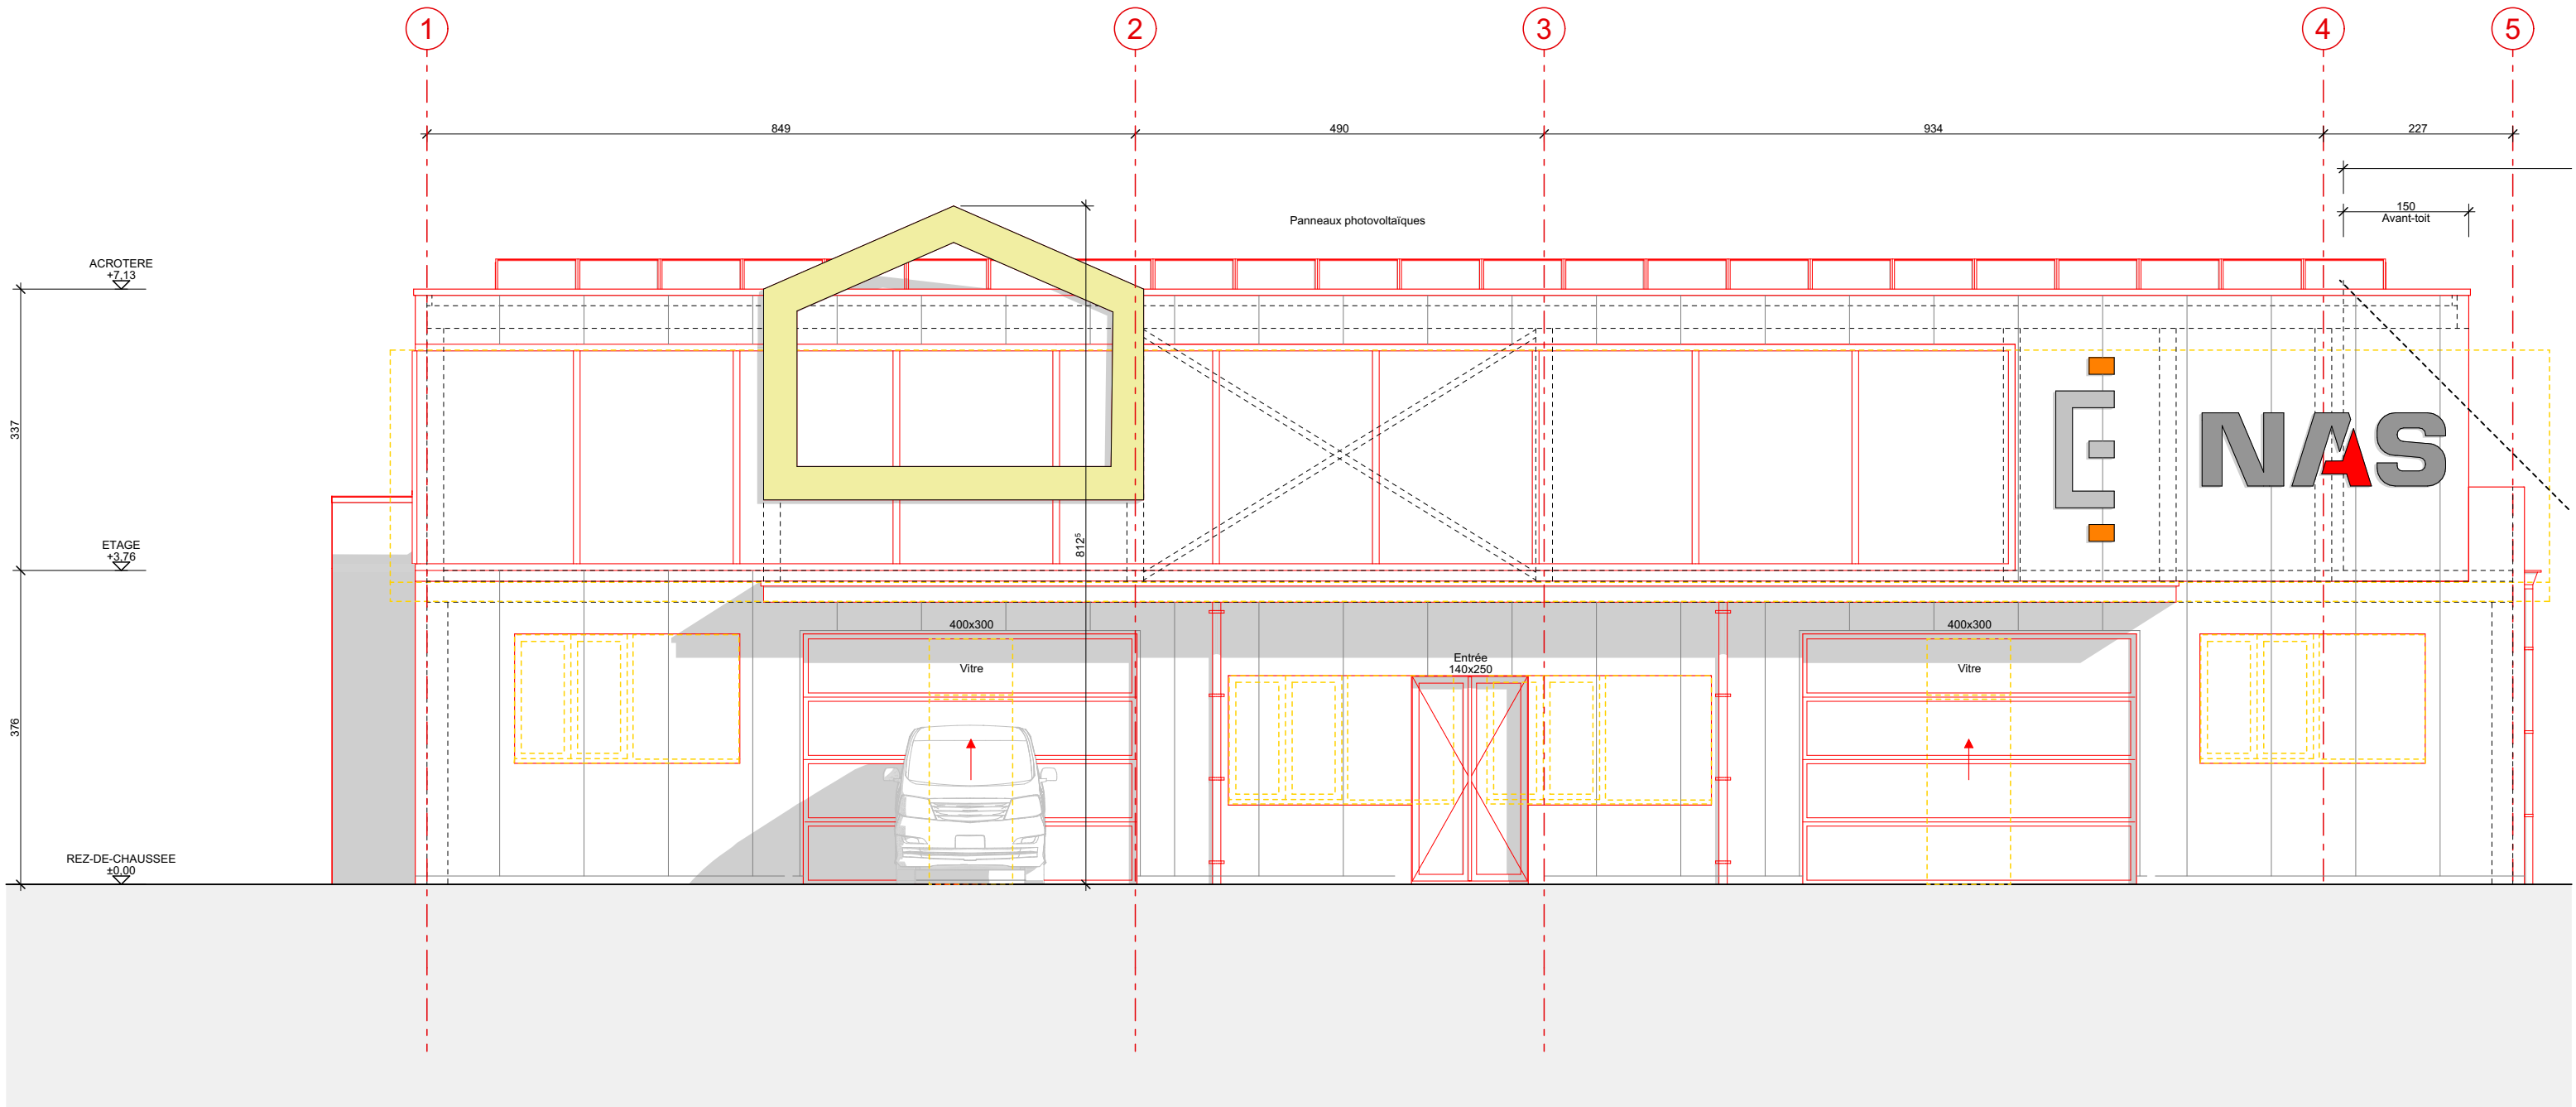

FACADE EST

EXECUTION

1:50

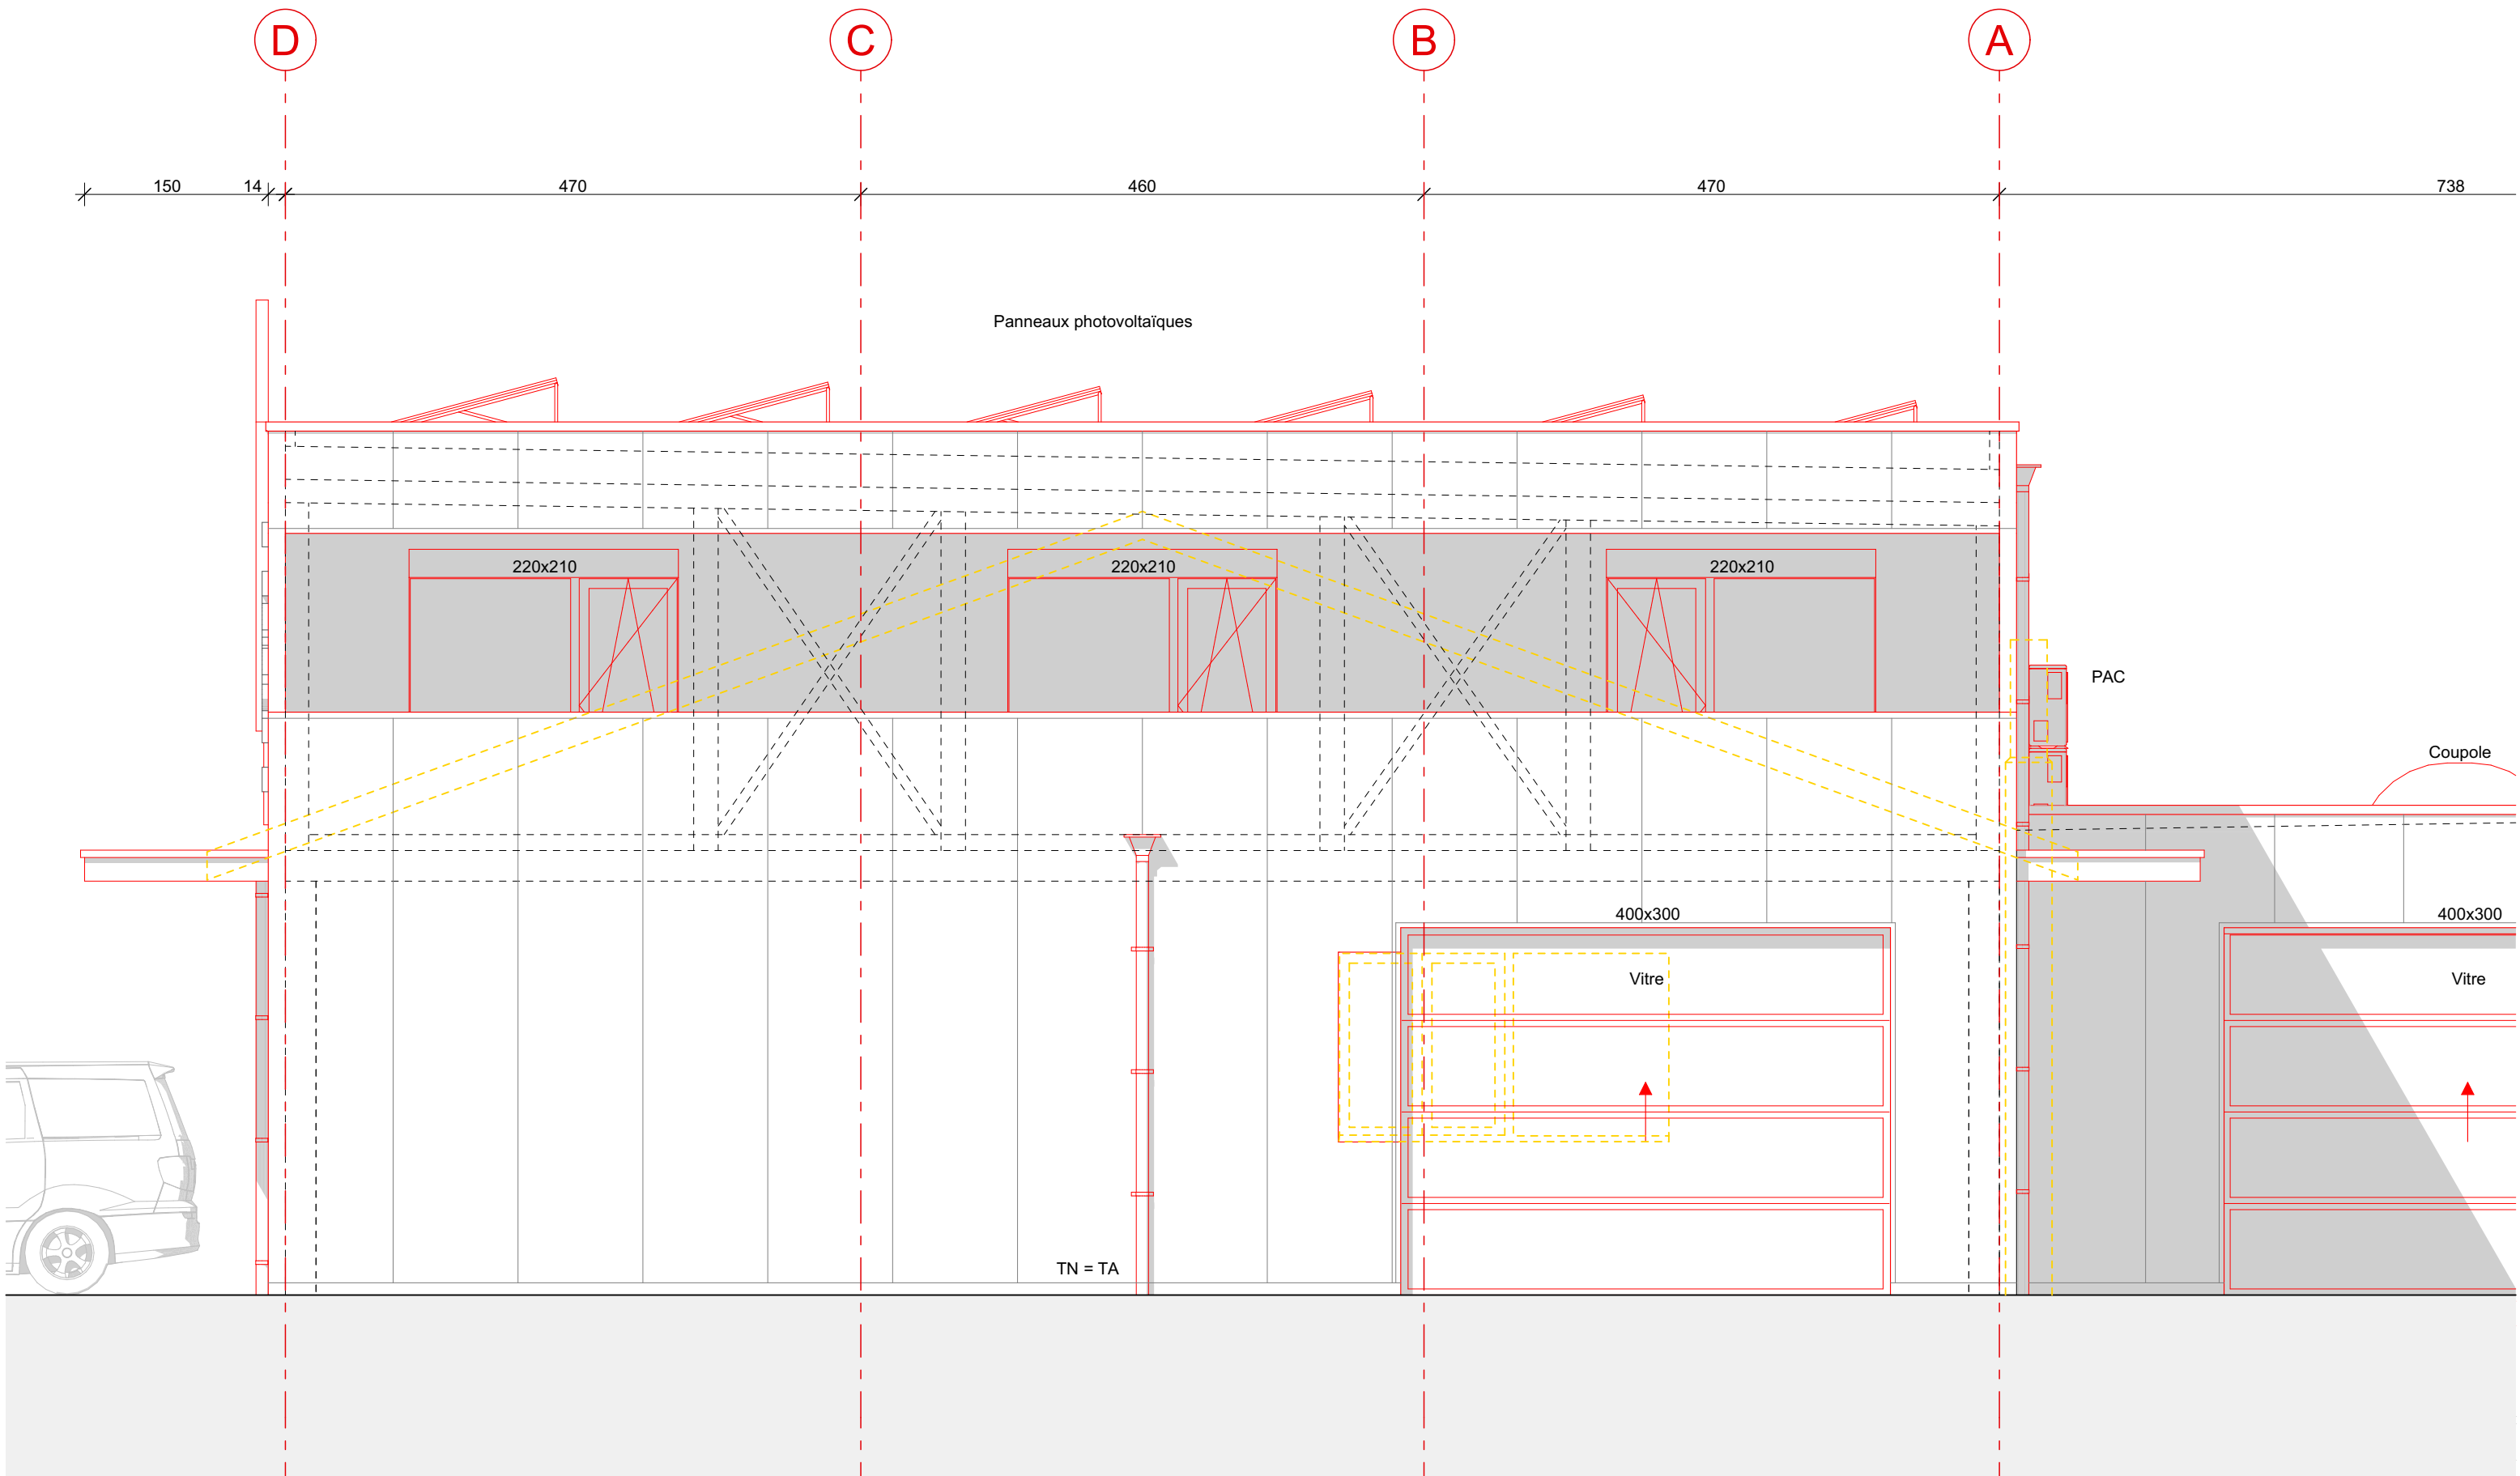

FACADE OUEST

EXECUTION

1:50

